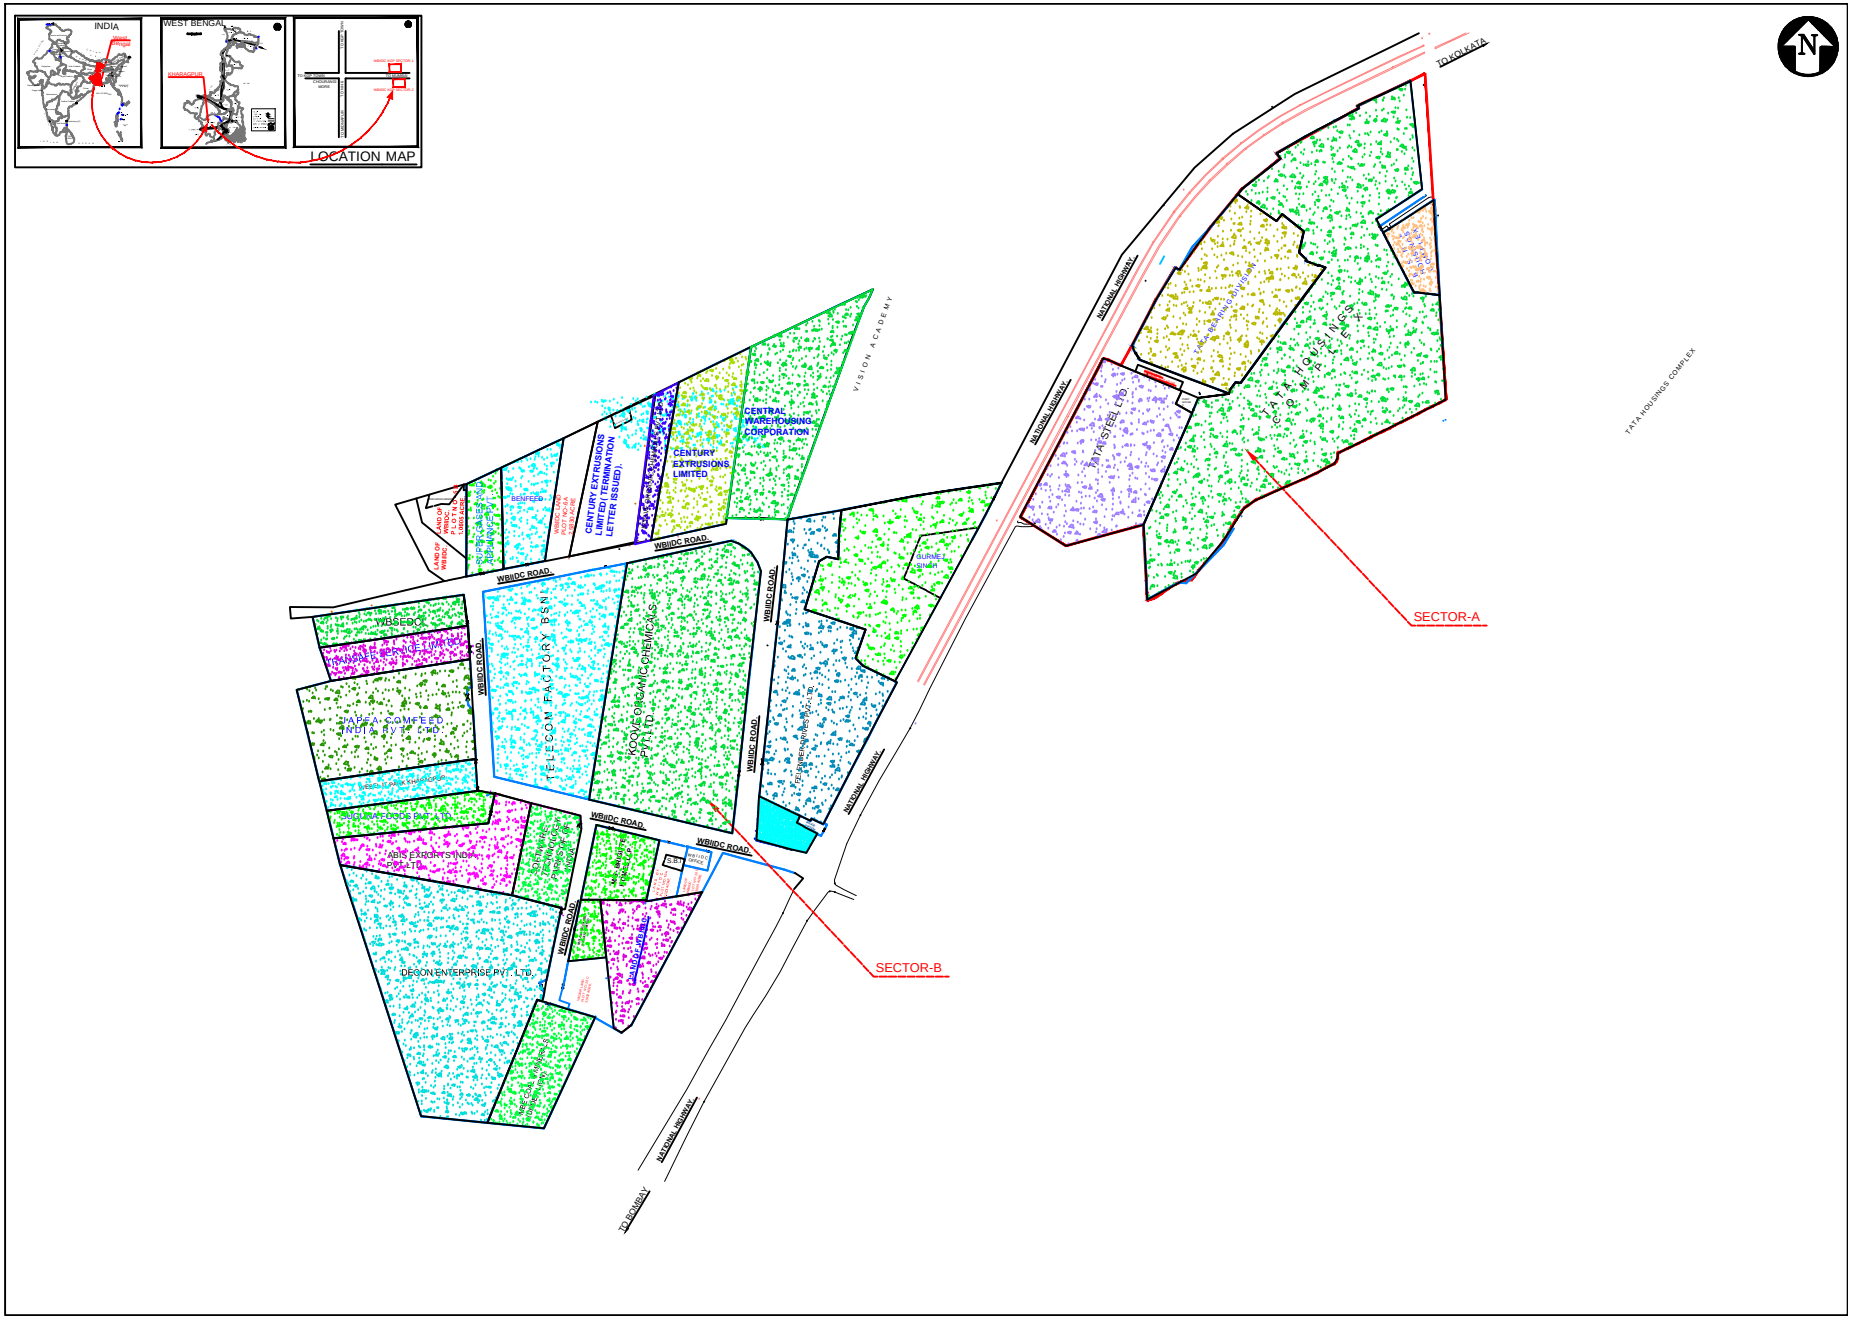

INDIA
WEST BENGAL
LOCATION MAP
N
TO KOLKATA
TO BOMBAY
NATIONAL HIGHWAY
VISION ACADEMY
CENTRAL WAREHOUSING CORPORATION
CENTURY EXTRUSIONS LIMITED
CENTURY EXTRUSIONS LIMITED (TERMINATION LETTER ISSUED).
WBIIDC ROAD
TELECOM FACTORY BSNL
KOOVE ORGANIC CHEMICALS PVT. LTD.
TATA STEEL LTD.
TATA HOUSINGS COMPLEX
SECTOR-A
SECTOR-B
WBSEDCL
JAPEA COMFEED INDIA PVT. LTD.
SUGUNA FOODS PVT. LTD.
ABIS EXPORTS INDIA PVT. LTD.
DECON ENTERPRISE PVT. LTD.